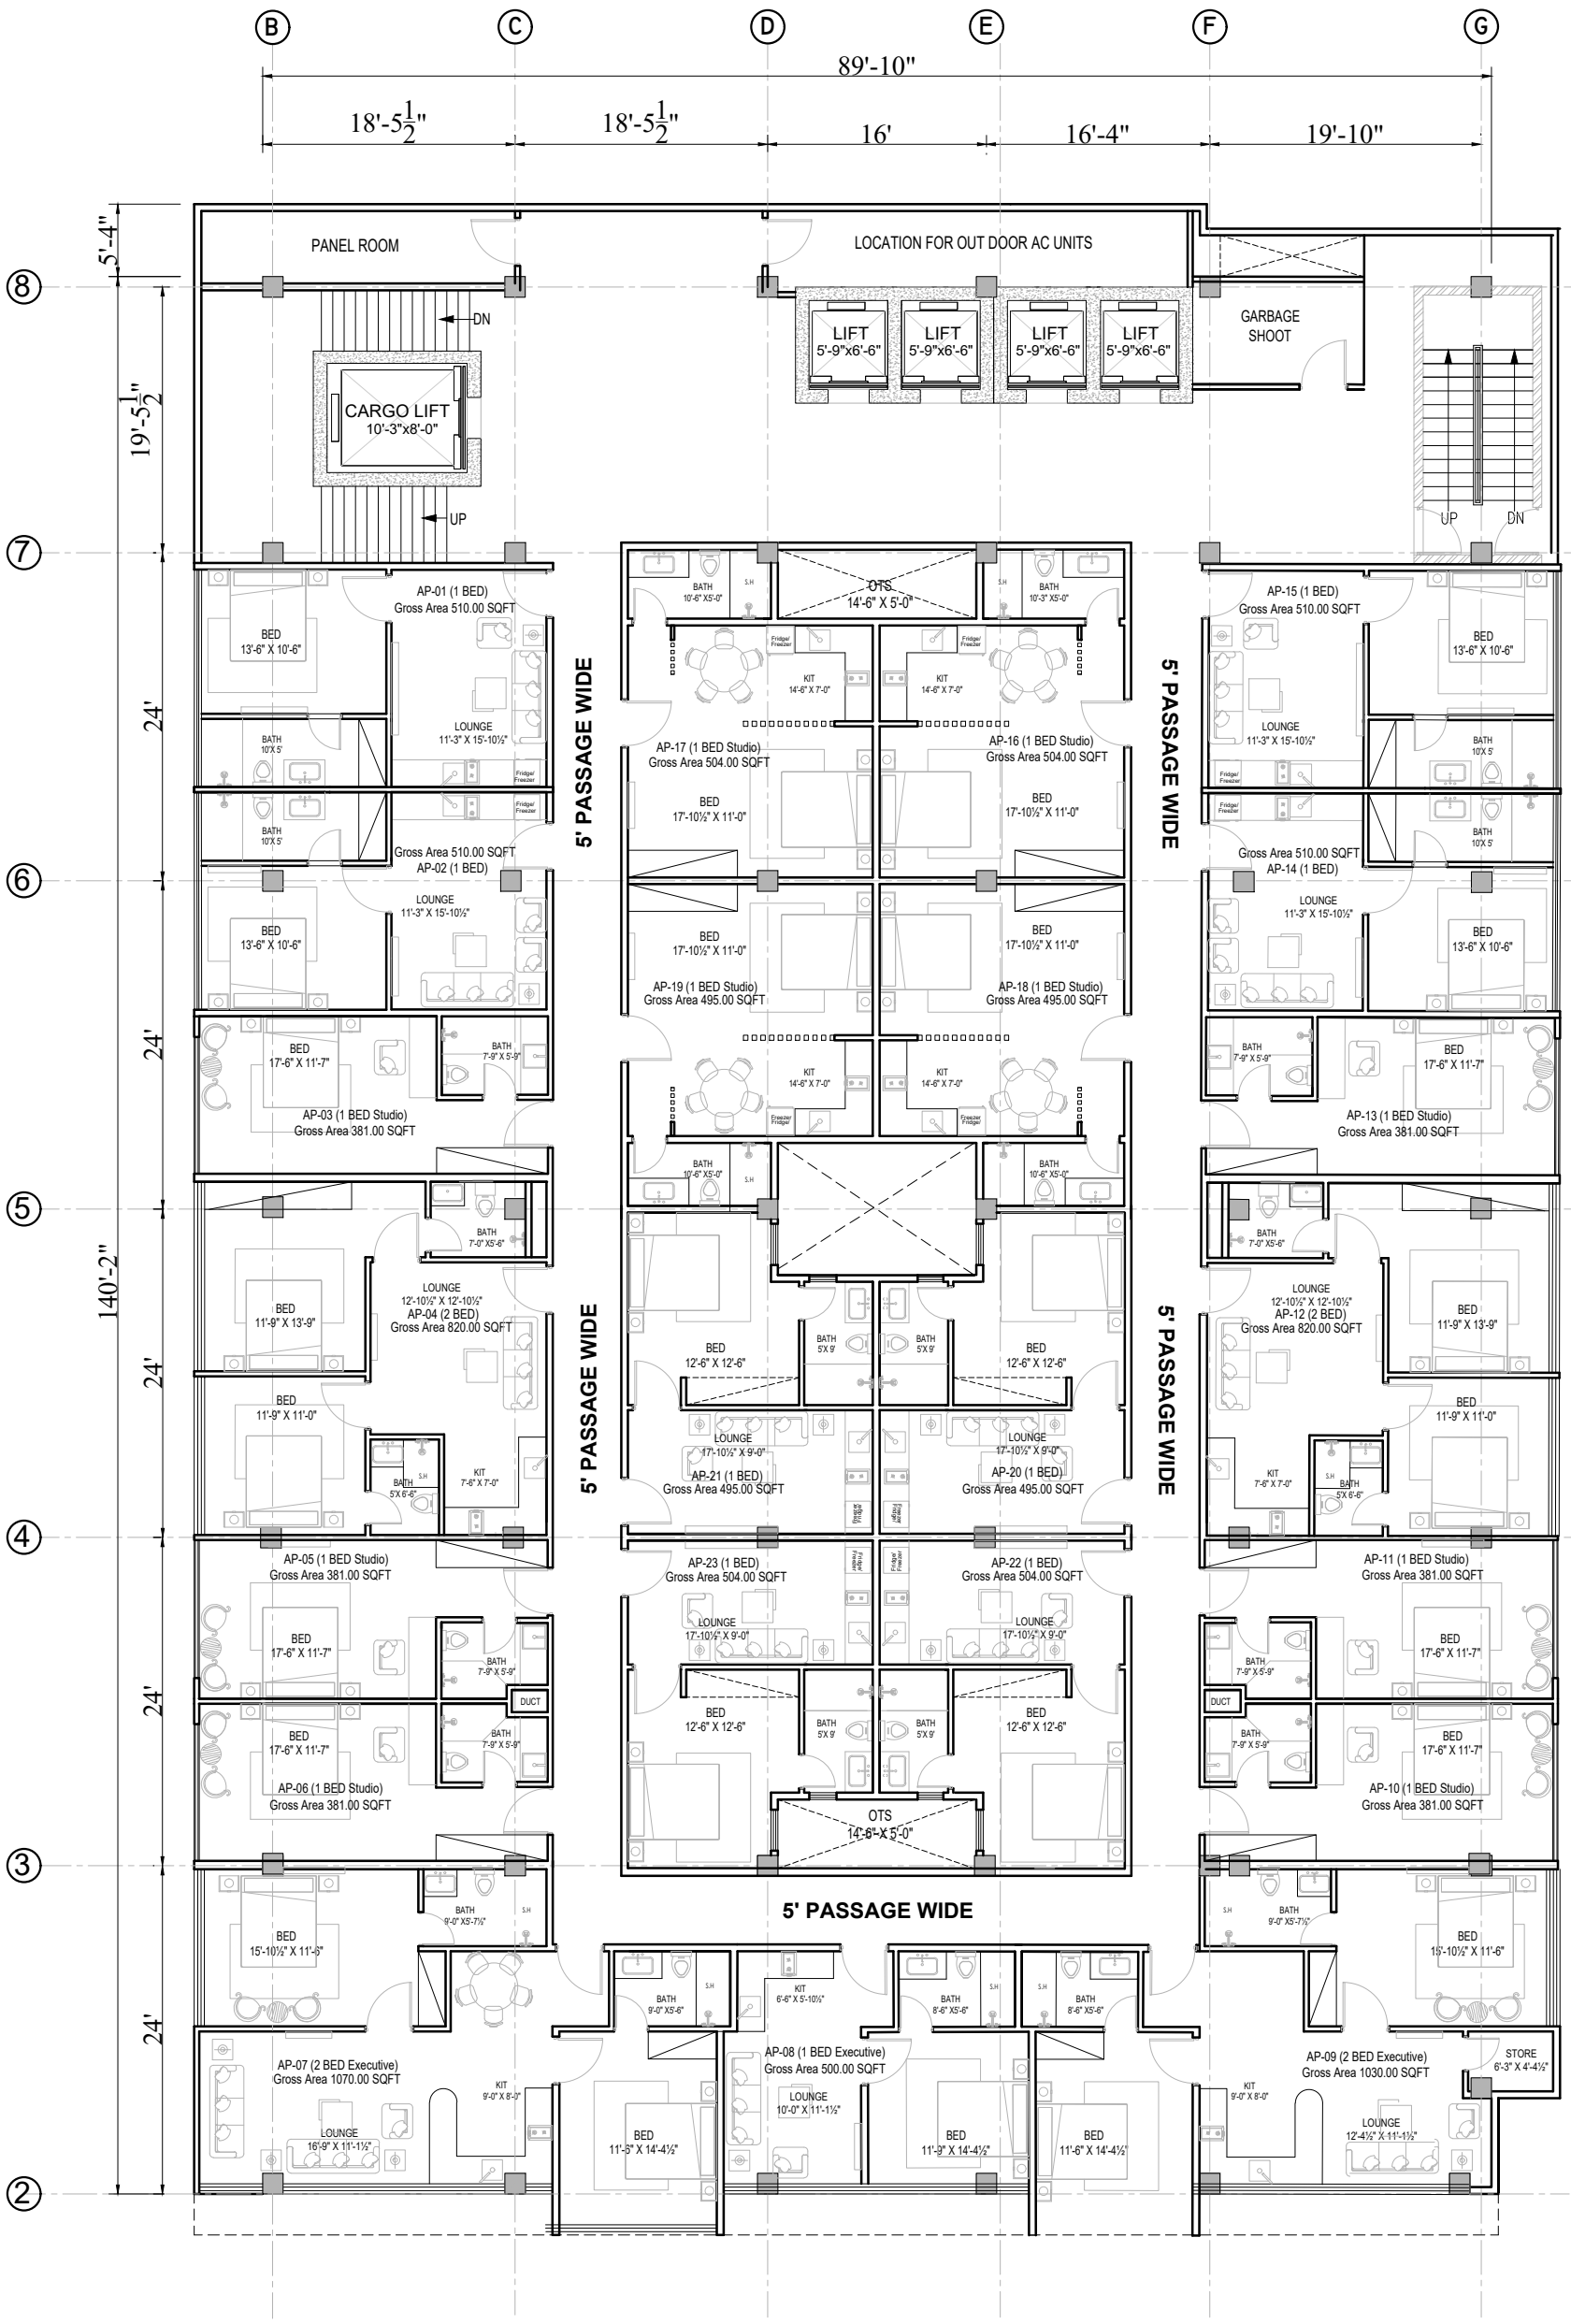


5TH TO 10TH FLOOR PLAN

SCHEDULE OF AREA APARTMENT 5TH TO 7TH TYPICAL FLOOR			
SR.NO	OFFICE NO.		GROSS AREA (SFT)
1	AP-01		510
2	AP-02		510
3	AP-03		381
4	AP-04		820
5	AP-05		381
6	AP-06		381
7	AP-07		1070
8	AP-08		500
9	AP-09		1030
10	AP-10		381
11	AP-11		381
12	AP-12		820
13	AP-13		381
14	AP-14		510
15	AP-15		510
16	AP-16		504
17	AP-17		504
18	AP-18		495
19	AP-19		495
20	AP-20		495
21	AP-21		495
22	AP-22		504
23	AP-23		504
Total Coverd Area of 5th Floor			= 14726 SFT
Total Gross Area of All Apartment on 8th Floor			= 12833 SFT
Circulation & Services Area			= 3948 SFT

Note / Remarks

NOT FOR CONSTRUCTION FOR APPROVAL ONLY

REMARKS	S.NO	DATE

COPYRIGHTS RESERVED:

THIS DESIGN IS PROPERTY OF AJ AND PARTNERS REPRODUCTION, COPYING OR ANY OTHER USE WITHOUT PERMISSION IS NOT ALLOWED. IF FOUND LEGAL COURSE OF ACTION WILL BE TAKEN AGAINST.

CLIENT :

HS Prime Tower

CONSULTANT :

aj & partners

Architecture -Interiors -Turnkey Solutions
- Project Management -
Profile : behance.net/ahsanjafri
Address : 147 FIRST FLOOR LUXUS MALL GULBERG GREENS
EMAIL : ajandpartners.space
Contact : +92-316-0533566

NOTICE :

ALL LEVELS AND DIMENSIONS SHALL BE CHECKED AT SITE PRIOR TO CONSTRUCTION AND DISCREPANCIES BROUGHT TO THE NOTICE OF THE ENGINEER/CONSULTANT

PROJECT FOR :

HSPT NEAR LAHORE AIRPORT,LAHORE

DRAWING TITLE :

5TH TO 10TH FLOOR PLAN

JOB NO : ARC -HF018		AWD-07
Drawn By : N.A	Checked By : AA	
DATE : 02-10-2026		
SCALE : NTS		