177'-4"
13'-0" WIDE MINIMUM CLEAR PASSAGE
13'-0" WIDE MINIMUM CLEAR PASSAGE
13'-0" WIDE MINIMUM CLEAR PASSAGE
BUILDING FOOTPRINT
14236.6386 SQUARE FT
20'-0" WIDE FRONT OFFSET
175'-11½"

13'-0" WIDE MINIMUM CLEAR PASSAGE

13'-0" WIDE MINIMUM CLEAR PASSAGE

13'-0" WIDE MINIMUM CLEAR PASSAGE

ADMIN / SECURITY OFFICE
14'-7" x 15'-3"

SERVER ROOM /IT/ ELECTRICAL
14'-7" x 15'-3"

21 FEET WIDE TWO WAY LANE

21 FEET WIDE TWO WAY LANE

21 FEET WIDE TWO WAY LANE

1:5 RAMP

1:5 RAMP

1:10 SLOPE

1:10 SLOPE

RAMP DOWN.

RAMP DOWN.

PASSENGER LIFT
9'-0" x 11'-0"

PASSENGER LIFT
9'-0" x 11'-0"

PASSENGER LIFT
9'-0" x 11'-0"

STAIRCASE LOBBY

DOUBLE HEIGHT
MAIN RECEPTION/GRAND LOBBY
25'-3" x 27'-6"

21 FEET WIDE TWO WAY LANE

21 FEET WIDE TWO WAY LANE

8 FEET WIDE GRAND DROP OFF PODIUM

20'-0" WIDE FRONT OFFSET

20'-0" WIDE FRONT OFFSET

MAIN ROAD

GROUND FLOOR PROPOSAL PLAN
THE MERIDIAN LIVING

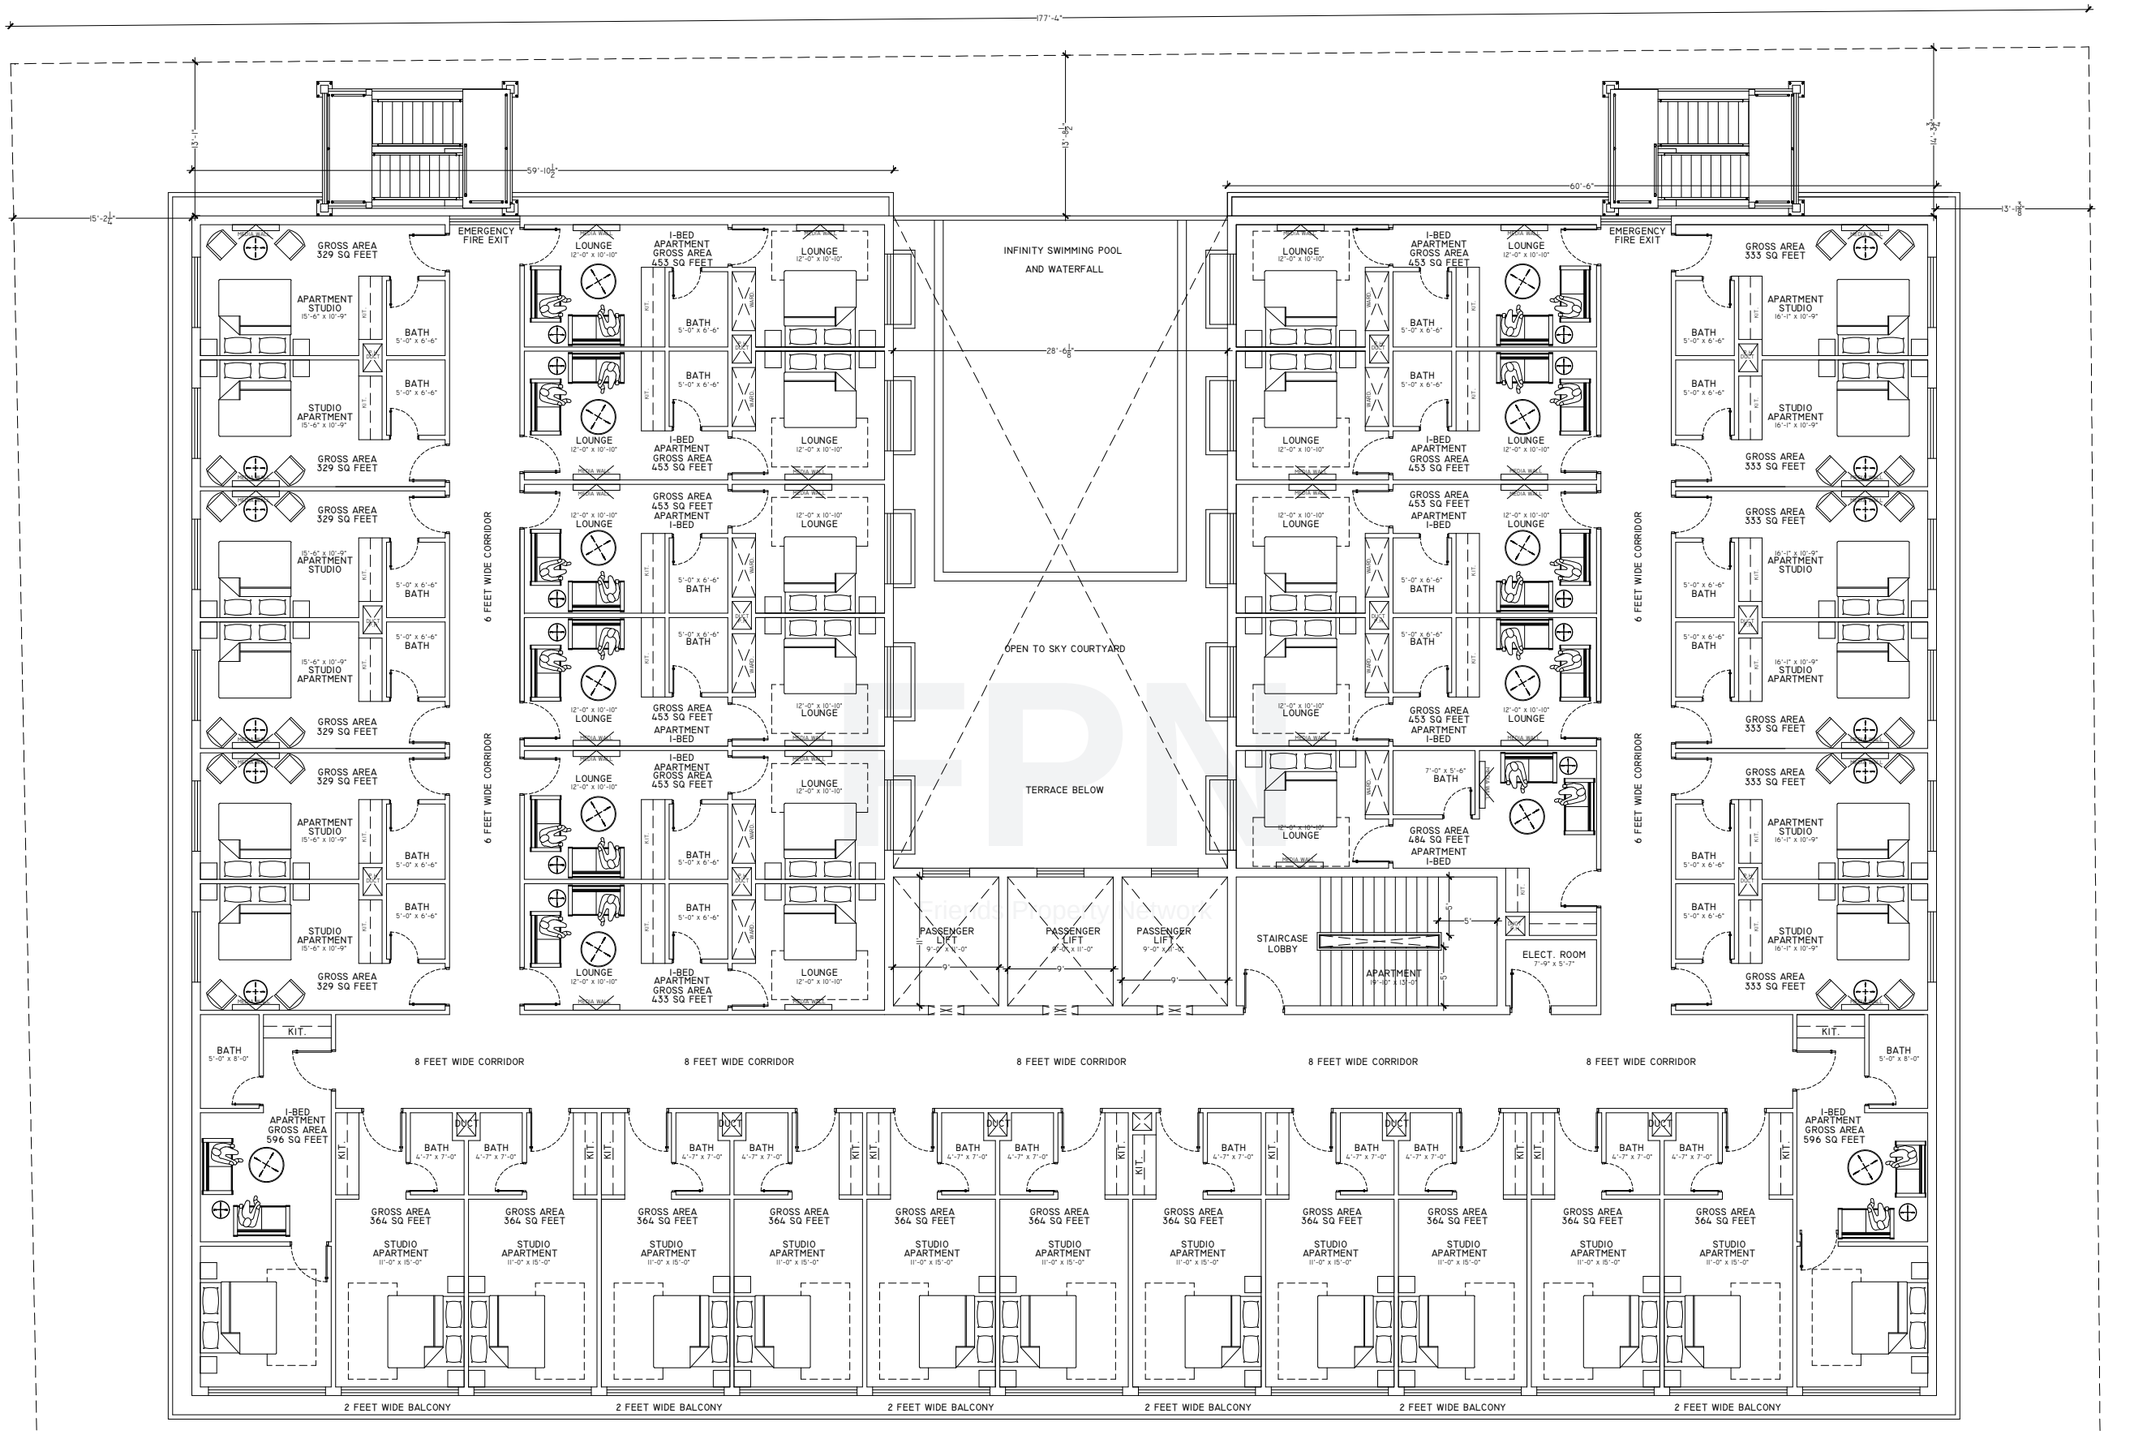

2ND FLOOR TO 17TH FLOOR PROPOSAL PLAN

THE MERIDIAN LIVING